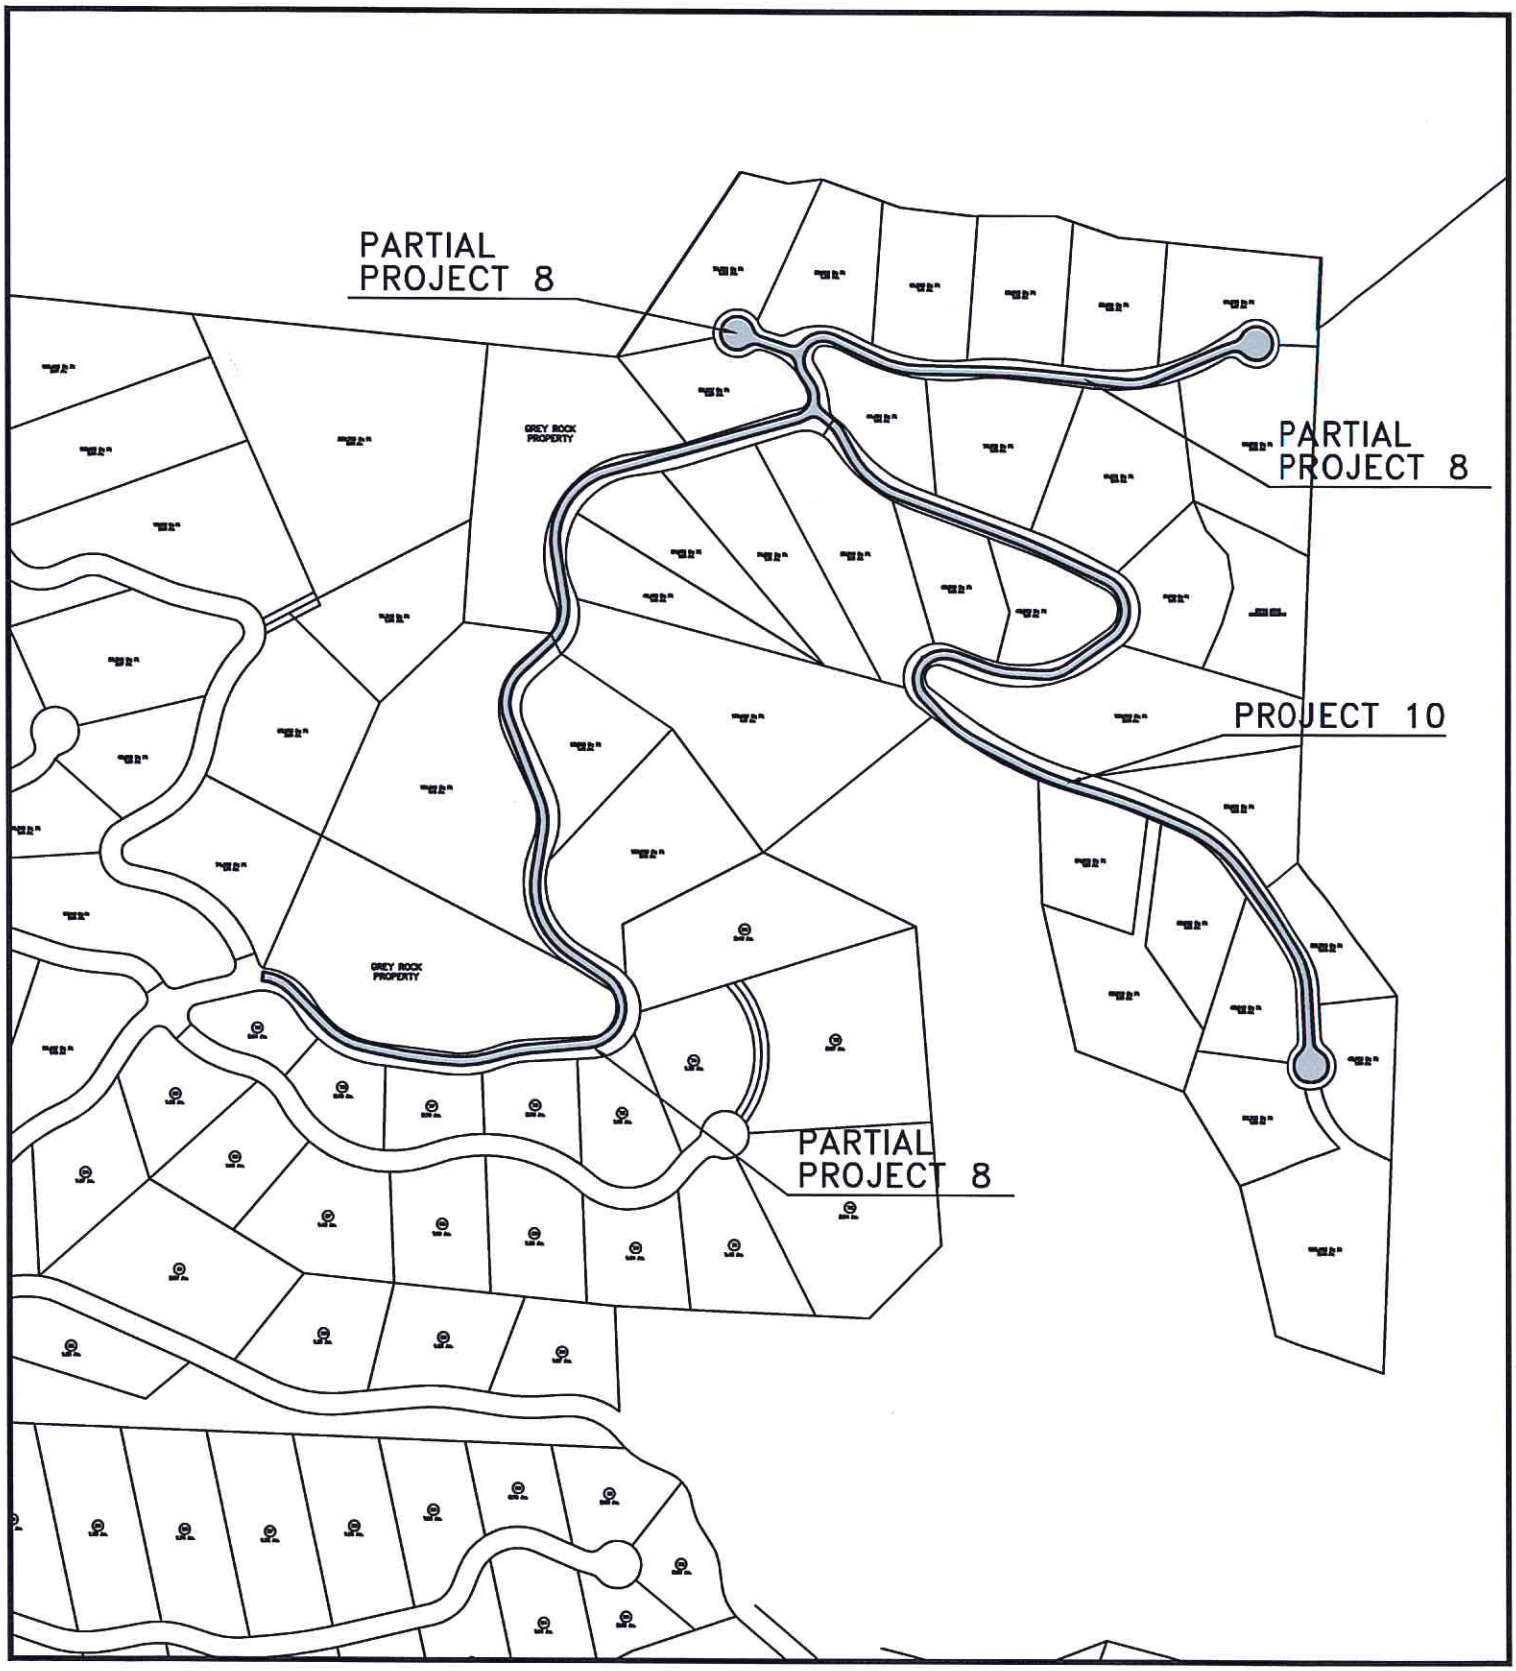

Odom
Engineering
PLLC
152 East Main Street, Forest City, N.C. 28043
ph: 828.247.4495 fax: 828.247.4498

GREY ROCK PAVING
PROJECT 8 AND 10

MAY 29, 2014

SCALE: N.T.S.