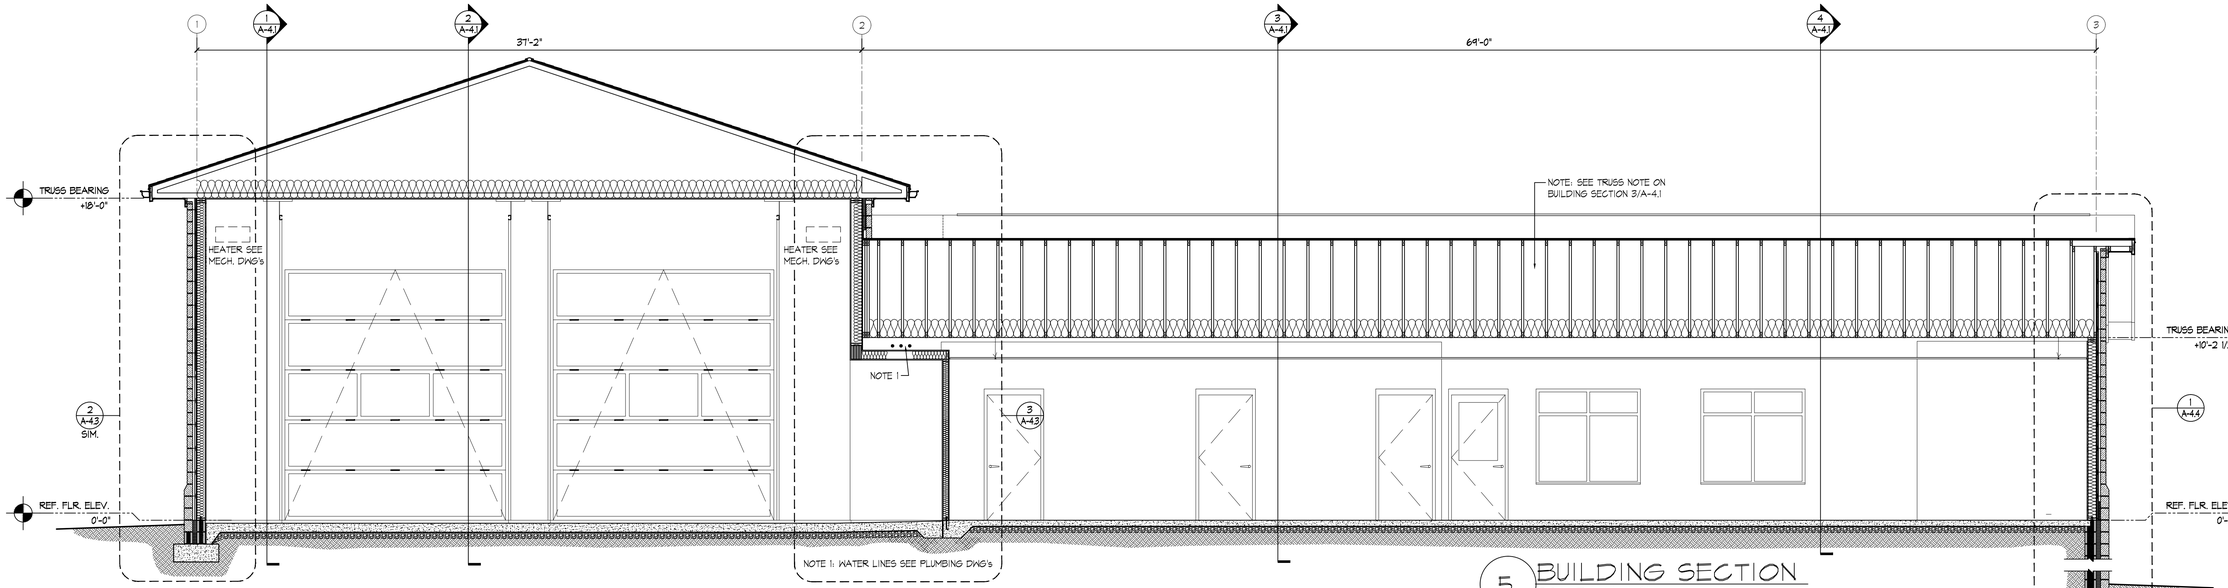

5 BUILDING SECTION
SCALE: 1/4"=1'-0"

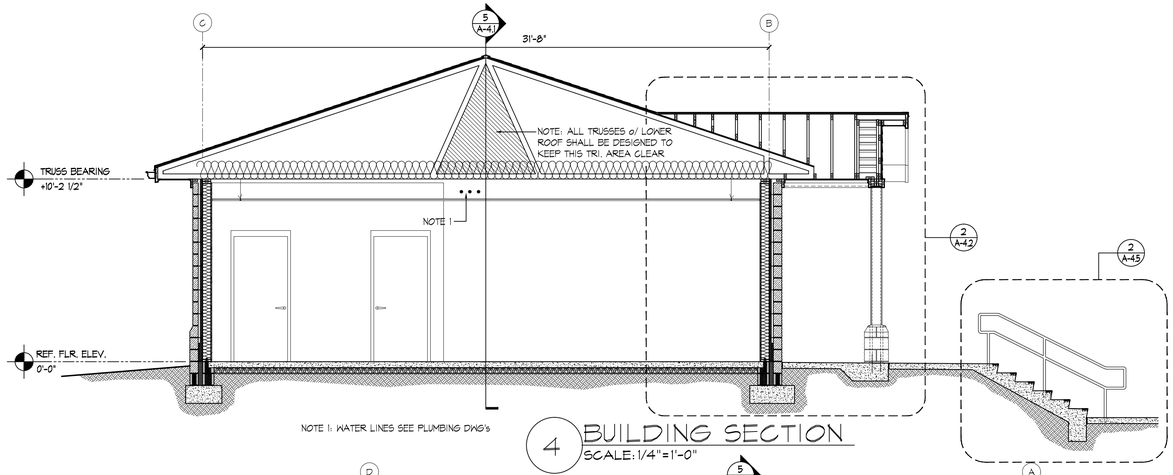

4 BUILDING SECTION
SCALE: 1/4"=1'-0"

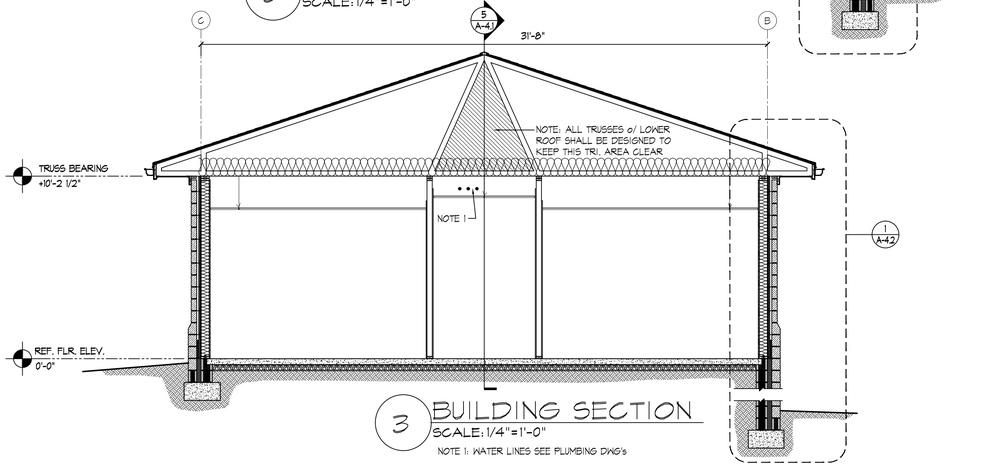

3 BUILDING SECTION
SCALE: 1/4"=1'-0"
NOTE 1: WATER LINES SEE PLUMBING DWG's

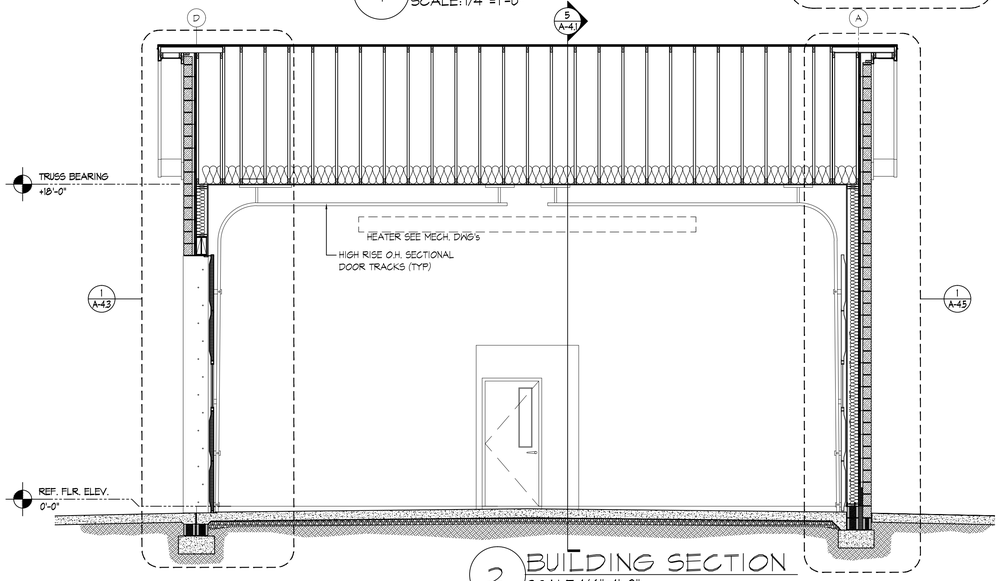

2 BUILDING SECTION
SCALE: 1/4"=1'-0"

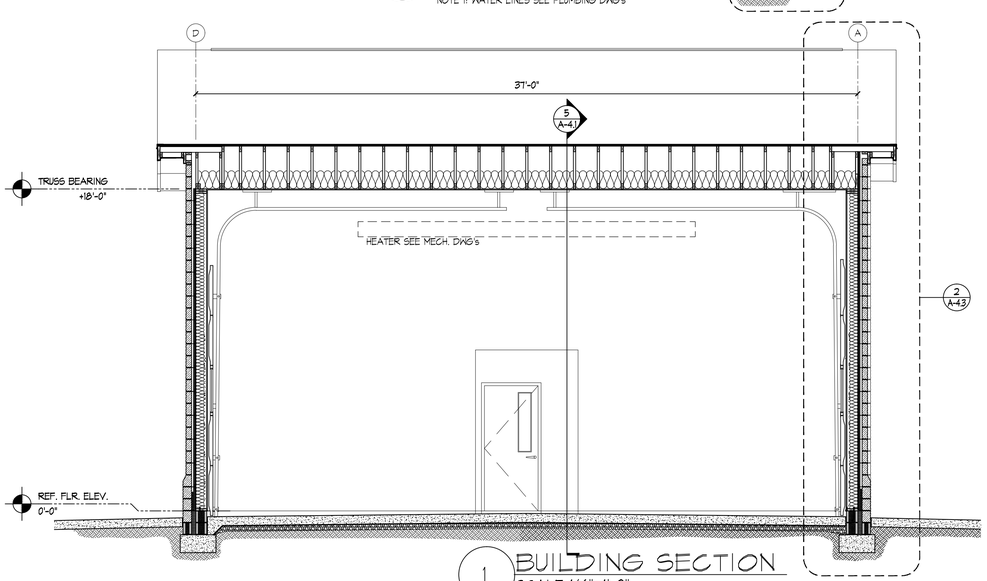

1 BUILDING SECTION
SCALE: 1/4"=1'-0"

ESD
architecture • interior design
1300 South Mint Street, Suite 300, Charlotte, NC 28203
Email: esd@esdarch.com • Fax: 704-373-0902 • Phone: 704-373-1900

SOUTHEASTERN EMS
NEW SOUTHEASTERN EMS
FOR
RUTHERFORD COUNTY

ISSUE DATE: 10-7-2014
REVISION 1: --
REVISION 2: --
REVISION 3: --
REVISION 4: --

PROJECT #: 14-190-000
CONTENT: SECTIONS

PROJECT ARCHITECT: --
DRAWN BY: SJP
CADD FILE NAME:

THIS DRAWING AND THE DESIGN SHOWN ARE THE PROPERTY OF ESD. THE REPRODUCTION, OR USE OF THIS DRAWING WITHOUT THEIR WRITTEN CONSENT IS PROHIBITED. ANY INFRINGEMENT IS SUBJECT TO LEGAL ACTION.

Sheet
A-4.1

P:\2014\14-190-000 Henrietta EMS and Library\CD's\A-4.1, 4.2, 4.3.dwg, Plotted By: spander, Plotted: Oct 07, 2014 - 11:31am