LEGEND

- RIP RAP OUTLET PROTECTION
- PROPOSED INLET PROTECTION
- PROPOSED INLET
- PROPOSED STORM PIPE
- 805 PROPOSED MAJOR CONTOUR
- PROPOSED MINOR CONTOUR
- EXISTING MAJOR CONTOUR
- EXISTING MINOR CONTOUR
- TEMPORARY DITCH BERM
- DL DENUDED LIMITS
- SF PROPOSED SILT FENCE
- XS EXISTING SEWER LINE
- RW PROPOSED RIGHT-OF-WAY
- XRW EXISTING RIGHT-OF-WAY
- W PROPOSED WATER LINE
- XW EXISTING WATER LINE
- BAFFLE PROPOSED BAFFLE
- SSF PROPOSED SUPER SILT FENCE

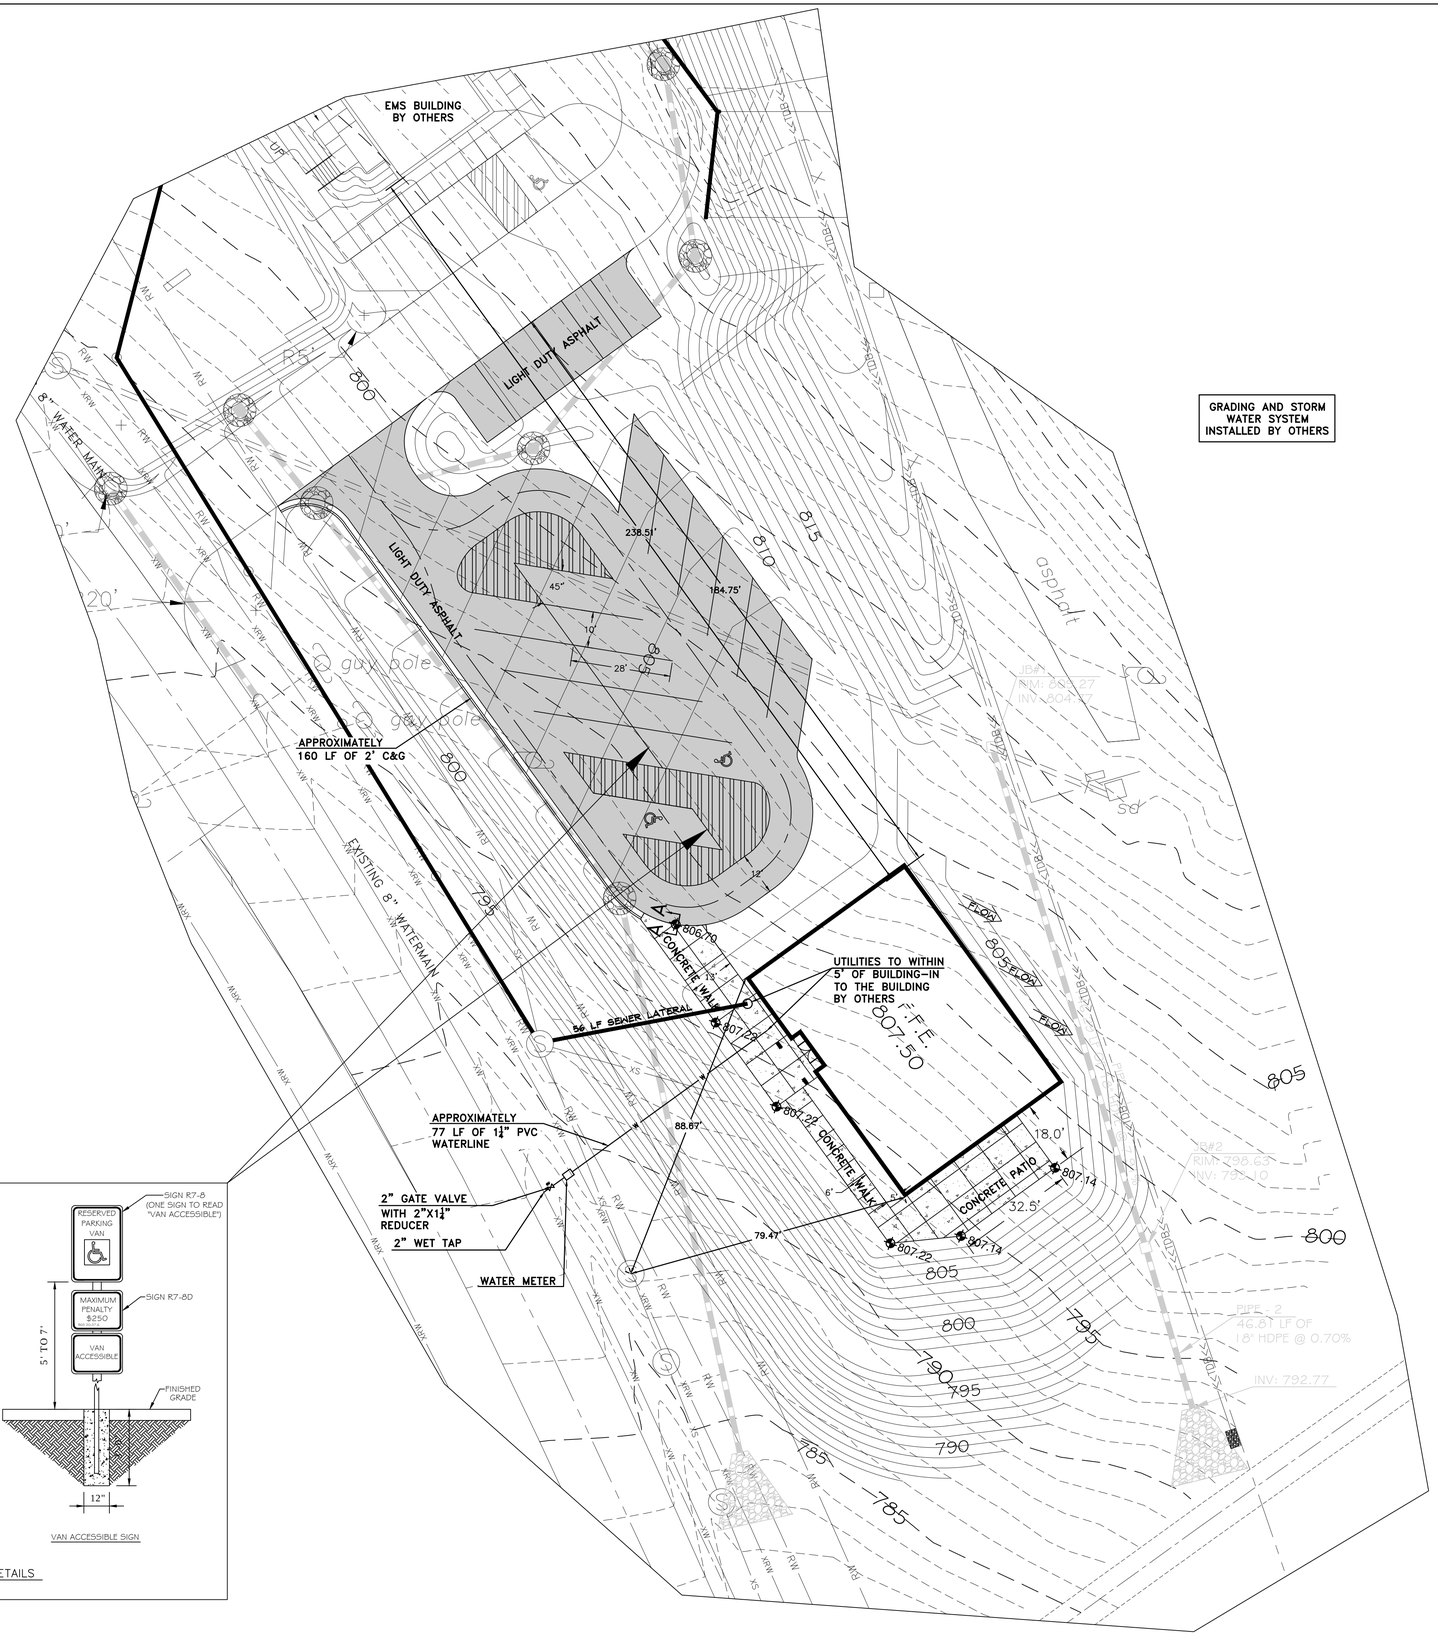

GRADING AND STORM WATER SYSTEM INSTALLED BY OTHERS

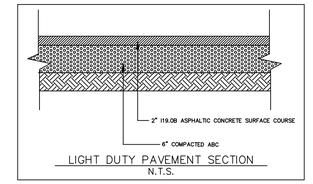

LIGHT DUTY PAVEMENT SECTION
N.T.S.

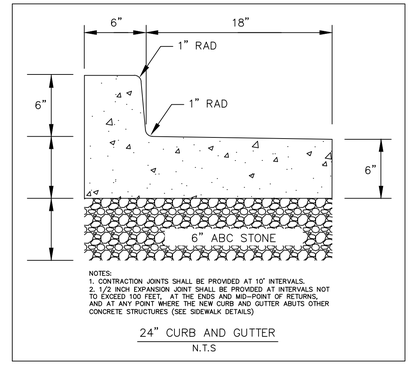

NOTES:
1. CONTRACTION JOINTS SHALL BE PROVIDED AT 10' INTERVALS.
2. 1/2 INCH EXPANSION JOINT SHALL BE PROVIDED AT INTERVALS NOT TO EXCEED 100 FEET, AT THE ENDS AND MID-POINT OF RETURNS, AND AT ANY POINT WHERE THE NEW CURB AND GUTTER ABUTS OTHER CONCRETE STRUCTURES (SEE SIDEWALK DETAILS)

24" CURB AND GUTTER
N.T.S

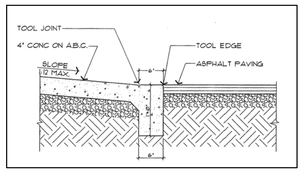

A-A SECTION

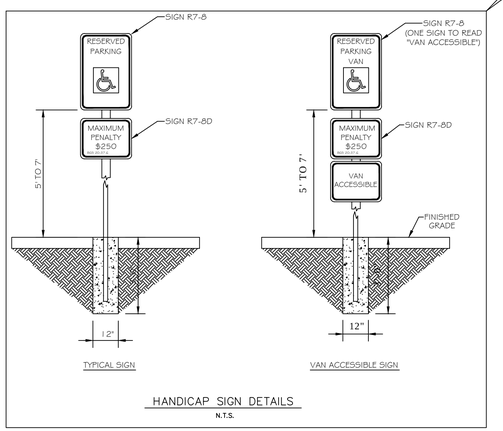

HANDICAP SIGN DETAILS
N.T.S.

GRAPHIC SCALE
0 10 20 40
1 INCH = 20 FEET

JOB NUMBER: 14041

REV	DESCRIPTION	BY	DATE
1			
2			
3			
4			
5			
6			

I HEREBY CERTIFY THAT THIS PLAN AND SPECIFICATION WAS PREPARED BY ME OR UNDER MY DIRECT SUPERVISION AND THAT I AM A DULY REGISTERED ARCHITECT OR ENGINEER UNDER THE LAWS OF THE STATE OF NORTH CAROLINA AS SIGNIFIED BY MY HAND AND SEAL.

NORTH CAROLINA PROFESSIONAL ENGINEER SEAL 21806 DAVID W. ODOM

CERTIFICATION

EROSION CONTROL PLANS FOR
SOUTHEASTERN EMS
RUTHERFORD COUNTY, N.C.
ELLENBORO
LIBRARY OVERALL PLAN

Odom Engineering PLLC
152 East Main Street, Forest City, N.C. 28043
Phone: 828.245.1435 Fax: 828.247.4898
NC FIRM#: P-0880

SCALE: 1" = 20'
DATE: 12/31/14
DRAWN BY: JTP
CHECKED BY: DWO
PROJECT MGR: DWO
SHEET: C1

Drawing name: Z:\2014\14041 - RUTH CO EMS n. LIBRARY HENRIETTA\DWG\REV3\14041-BASE-REV3.DWG Plotted on: Jan 08, 2015 - 12:34pm