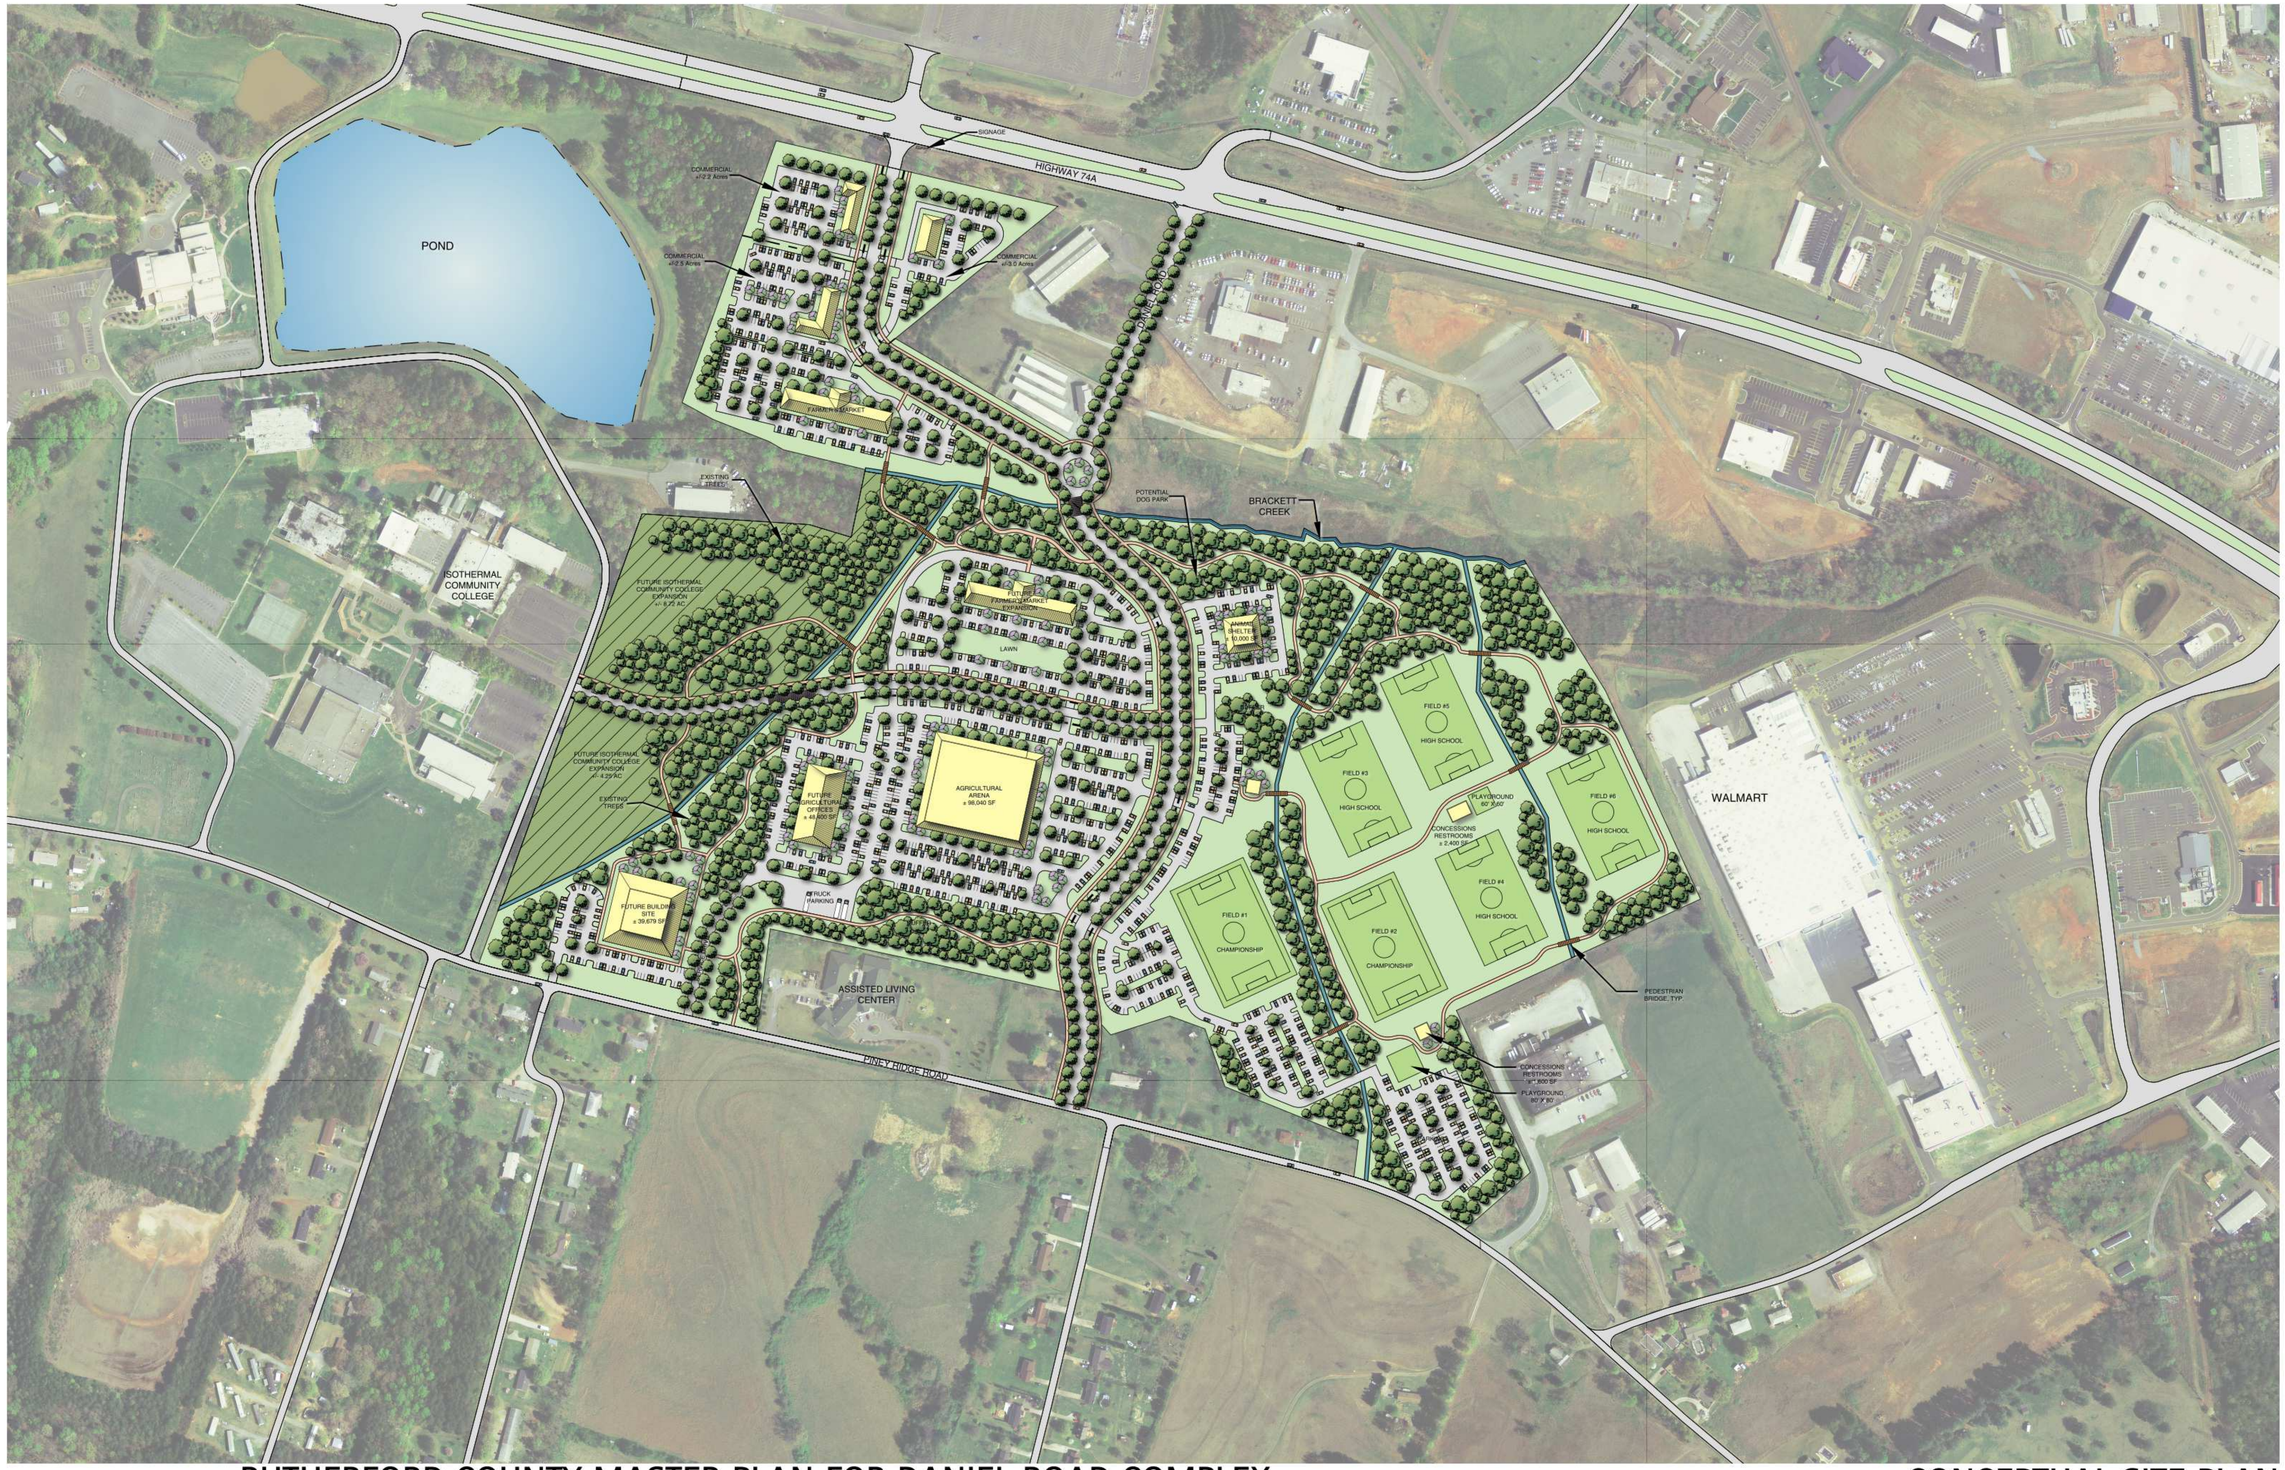

ColeJenest & Stone

RUTHERFORD COUNTY MASTER PLAN FOR DANIEL ROAD COMPLEX

CONCEPTUAL SITE PLAN

Project No. 50230 Issued 07/13/09

SCALE: 1"=200'

0 100 200 400

N