DATE	NO.	REVISION

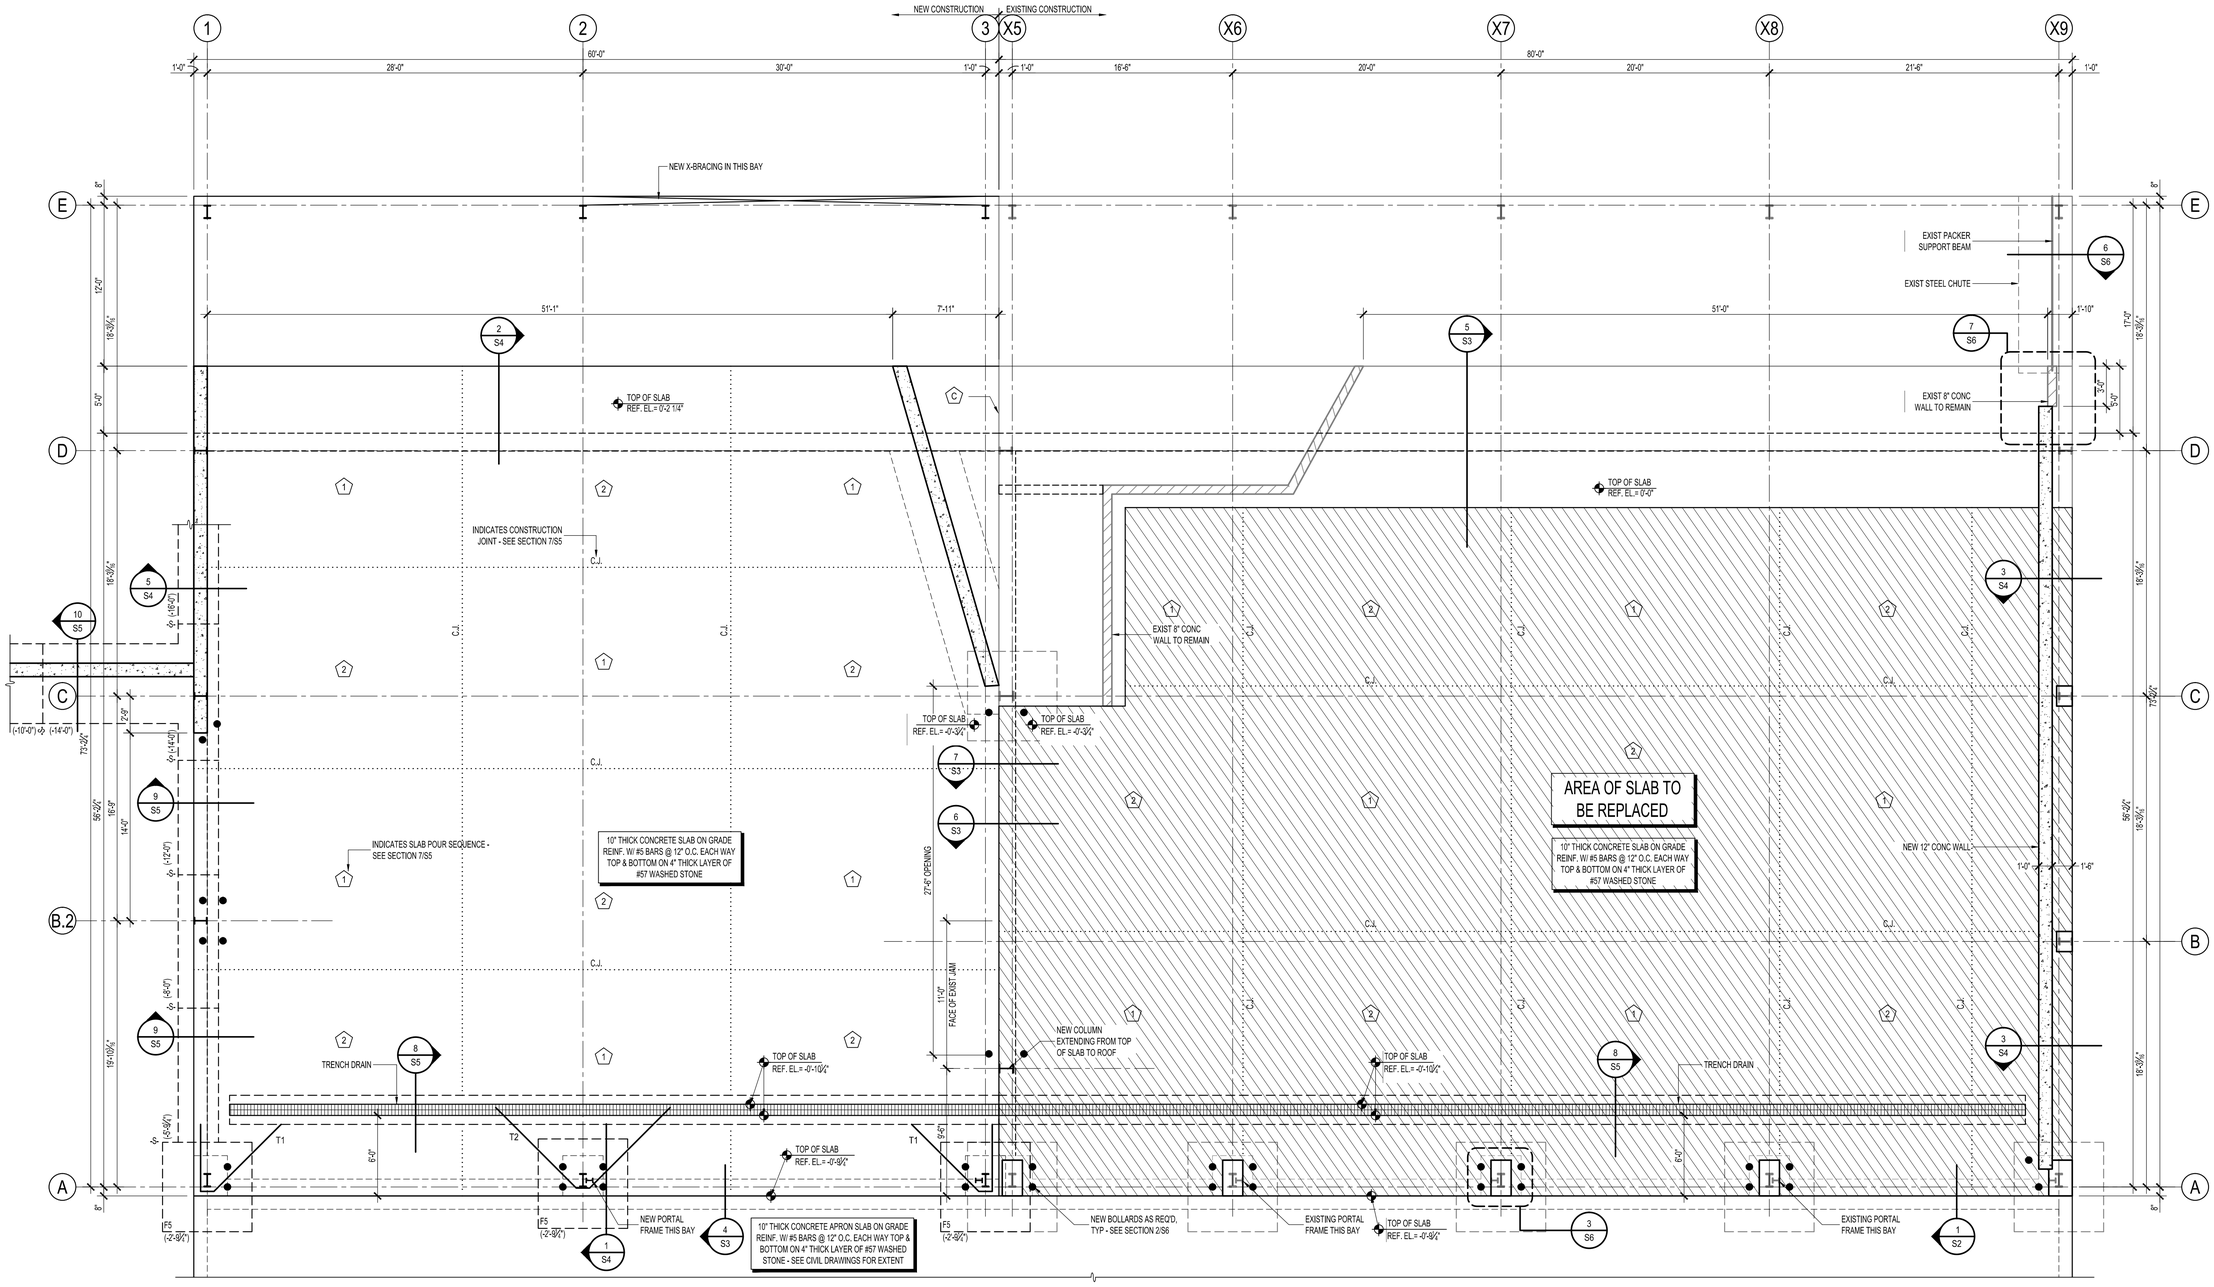

KEYED PLAN NOTES

A	REMOVE DAMAGED PORTIONS OF EXISTING METAL PANEL WALL AND REPLACE WITH UN-DAMAGED PANELS THAT HAVE BEEN REMOVED FROM OTHER AREAS
B	REMOVE METAL WALL PANELS AS REQUIRED, TO CONSTRUCT NEW 12" CONCRETE PUSH WALL
C	AT INTERFACE OF NEW CONCRETE WALL AND EXISTING, PROVIDE #5 DOWELS X 3'-0" DRILLED AND EPOXIED W/ 6" EMBED. THE DOWELS SHALL BE IN TWO VERTICAL ROWS 8" C/C (CENTERED IN WALL) WITH A VERTICAL SPACING OF 12" O.C.

Keyed Notes

GENERAL PLAN NOTES

1. UPPER LEVEL FLOOR SLAB REFERENCE ELEVATION = 0'-0" = SITE ELEVATION 980.5'.
2. (__) DENOTES TOP OF FOOTING REFERENCE ELEVATION.
3. -S- DENOTES A FOOTING STEP. SEE 5/S5.
4. SEE SHEET S7 FOR STRUCTURAL NOTES.

Foundation Notes

N

MAIN LEVEL SLAB PLAN

3/16"=1'-0"

SPREAD FOOTING SCHEDULE

MARK	SIZE (L X W X D)	REINFORCING
F3.0	3'-0" X 3'-0" X 12"	3 #5 E.W. BOT
F5.0	5'-0" X 5'-0" X 1'-6"	5 #5 E.W. T & B
F11.0	11'-0" X 5'-0" X 1'-6"	LONG - #5 @ 12" O.C. TOP & #7 @ 12" O.C. BOT SHORT - #5 @ 12" O.C. T & B

28000

NOTE:
CONTRACTOR SHALL FIELD VERIFY ALL PLAN DIMENSIONS OF EXISTING STRUCTURE

David Garrett & Associates
Engineering and Geology
5105 Harbour Towne Drive, Raleigh, North Carolina 27604
Email: david_garrett_pg@windstream.com 919-231-1818 (Office and Fax) 919-418-4375 (mobile)

NORTH CAROLINA PROFESSIONAL SEAL 14320 ENGINEER E. KLOESEL
7/16/12
7-16-2012

logo
KLOESEL Engineering, PA
License C-1207
1 Woodfin Place, Suite 100
Asheville, North Carolina 28801
(828)254-0780

PROJECT TITLE:
RUTHERFORD COUNTY N.C.
CENTRAL MSW FACILITY
TRANSFER STATION UPGRADE
PERMIT # 81-04T

DRAWING TITLE:
MAIN LEVEL SLAB PLAN

DESIGNED BY: EJK	DRAWN BY: KN
CHECKED BY: EJK	PROJECT NO.: RUTH-2
SCALE: AS NOTED	DATE: JULY 2012
FILE NAME 20120440	
SHEET NO. 12	DRAWING NO. S1

O:\sitework\dwg\2012\04\20120440\20120440slab2.dwg, S1, 7/16/2012 2:58:02 PM, kati.nelson