DATE	NO.	REVISION

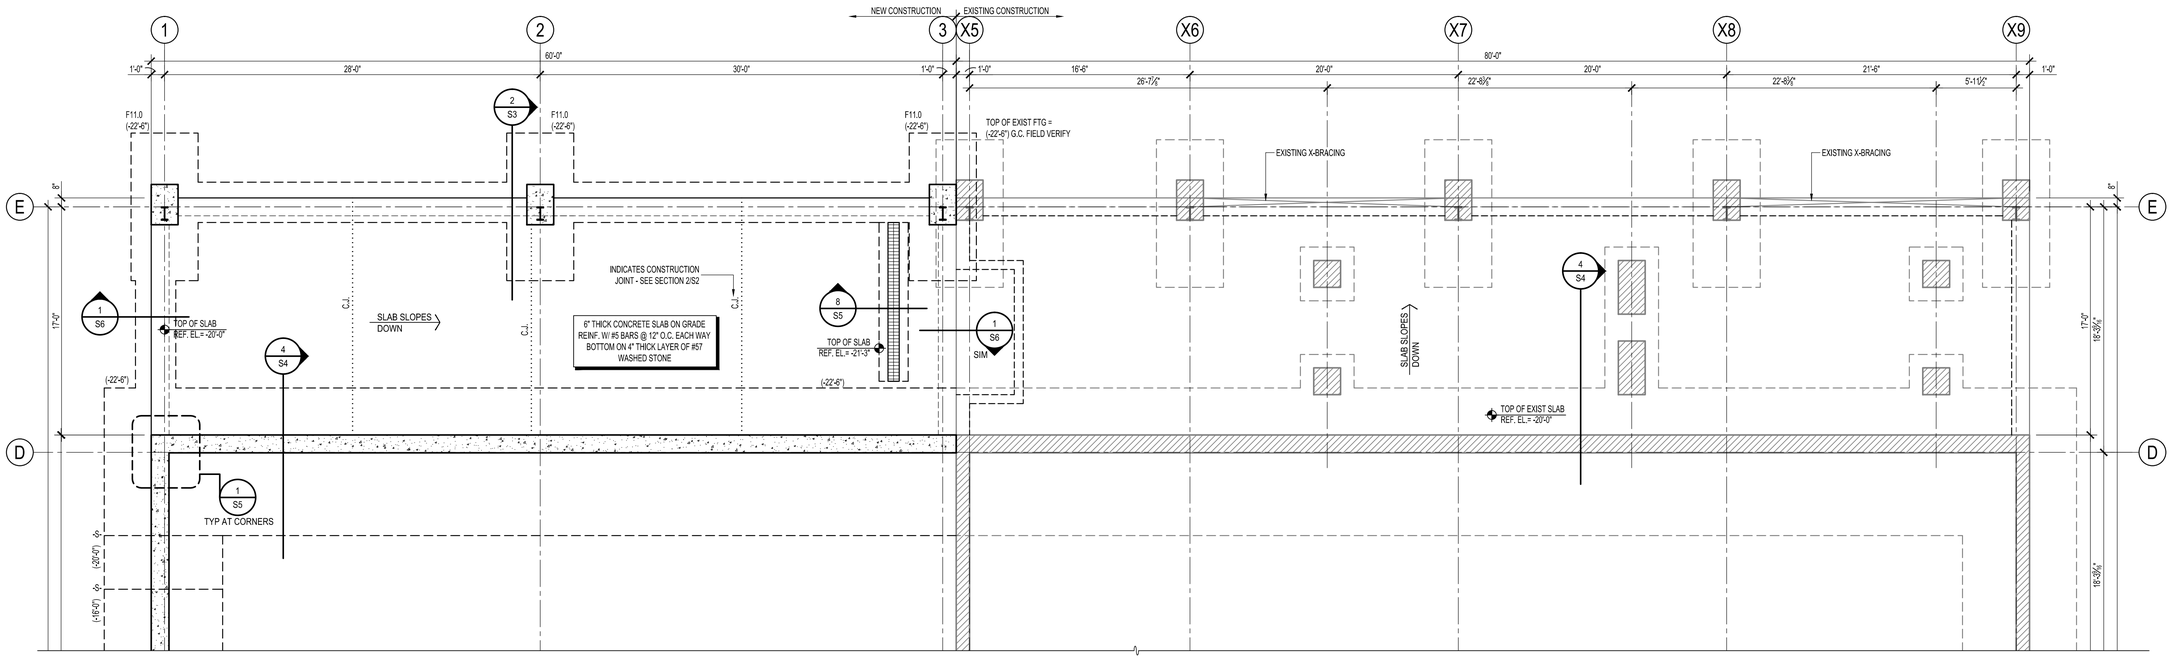

GENERAL PLAN NOTES

1. LOWER LEVEL FLOOR SLAB REFERENCE ELEVATION = SEE PLAN
2. (___) DENOTES TOP OF FOOTING REFERENCE ELEVATION.
3. -S- DENOTES A FOOTING STEP. SEE 5/S5.
4. SEE SHEET S7 FOR STRUCTURAL NOTES.

Foundation Notes

LOWER LEVEL SLAB PLAN

3/16"=1'-0"

SPREAD FOOTING SCHEDULE

MARK	SIZE (L X W X D)	REINFORCING
F3.0	3'-0" X 3'-0" X 12"	3 #5 E.W. BOT
F5.0	5'-0" X 5'-0" X 12"	5 #5 E.W. T & B
F11.0	11'-0" X 5'-0" X 1'-3"	LONG - #5 @ 12" O.C. TOP & #7 @ 12" O.C. BOT SHORT - #5 @ 12" O.C. T & B

28000

NOTE:
CONTRACTOR SHALL FIELD VERIFY ALL PLAN DIMENSIONS OF EXISTING STRUCTURE

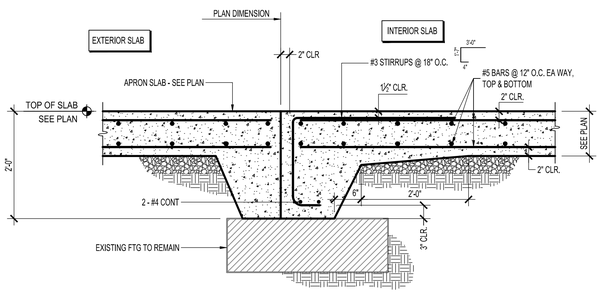

1 THICKENED SLAB EDGE

3/4 S2

02016

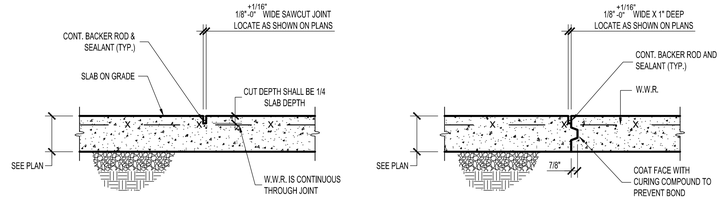

SAWCUT CONTROL JOINT

CONSTRUCTION JOINT

CONTROL AND CONSTRUCTION JOINT NOTES

1. SAWCUT JOINTS AT CONTROL JOINTS SHALL BE MADE AS SOON AS THE CONCRETE HAS HARDENED SUFFICIENTLY TO PREVENT RAVELING OUT OF THE AGGREGATE AND DAMAGE TO THE EDGES, BUT NO LATER THAN 24 HOURS AFTER FINISHING OF THE SLAB SURFACE HAS BEEN COMPLETED.
2. SAWCUT JOINTS SHALL BE AT ALL CONSTRUCTION JOINTS. JOINTS SHALL BE SAWCUT WHEN CONTROL JOINTS ARE SAWCUT.

NOTE:
FORM KEYWAY USING WOOD FORM NAILED TO BULKHEAD **DO NOT USE METAL KEYWAY**

2 TYPICAL SLAB ON GRADE JOINT DETAILS

1 1/2 S2

03030

David Garrett & Associates
Engineering and Geology
5105 Harbour Towne Drive, Raleigh, North Carolina 27604
Email: david_garrett_pg@mindspring.com 919-231-1818 (Office and Fax) 919-418-4375 (mobile)

NORTH CAROLINA PROFESSIONAL SEAL 14320 ENGINEER E.J. KLOESEL 7/16/12

7-16-2012

logo
KLOESEL Engineering, PA
License C-1207
8 Magnolia Avenue Suite 100
Asheville, North Carolina 28801
(828)-255-0780

PROJECT TITLE:
RUTHERFORD COUNTY N.C.
CENTRAL MSW FACILITY
TRANSFER STATION UPGRADE
PERMIT # 81-04T

DRAWING TITLE:
LOWER FOUNDATION PLAN

DESIGNED BY:	DRAWN BY:
EJK	KN
CHECKED BY:	PROJECT NO.:
EJK	RUTH-2
SCALE:	DATE:
AS NOTED	JULY 2012
FILE NAME	
20120440	
SHEET NO.	DRAWING NO.
13	S2

O:\struc\dwg\20120440\20120440slab2.dwg, S2, 7/16/2012 2:57:09 PM, kati.nelson